TEHAMA COUNTY PUBLIC WORKS

9380 SAN BENITO AVENUE, GERBER, CA 96035
P.: (530) 385-1462 F: (530) 385-1293
HTTP://WWW.TEHAMACOUNTYPUBLICWORKS.CA.GOV/

ADDENDUM #1

Orangewood Vertical Curve Realignment Project
0.6 miles West of Hall Road, Tehama County, California

COUNTY PROJECT NUMBER: 237681
FEDERAL PROJECT NUMBER: HSIPL 5908(073)

- Addenda Issuance Date: March 27, 2014
- Bid Submission Date/Time: April 3, 2014, 4:00 PM
- Bid Opening Date/Time: April 3, 2014, 4:00 PM

ADDENDUM #1; ITEM A:

Refer to the "Notice to Bidders" of the Bid Book. Attention is directed to the section titled "FEDERAL AND CALIFORNIA PREVAILING WAGE REQUIREMENTS." Bidders are to be advised that Federal wage rates have not changed since project advertisement on 3/7/2014.
In accordance with 29 CFR, Section 1.6(c) (3), the federal wage rates in General Decision Number: CA140009 03/07/2014 CA9 must be referenced for this contract.

ADDENDUM #1; ITEM B:

Refer to plan sheet P-2.
Attached Exhibit 1B clarifies existing orchard trees to be removed by contactor.

ADDENDUM #1; ITEM C:

Refer to plan sheet EC-1.
Remove "Bonded Fiber Matrix" from the legend. This is not a bid item.

CONFIRMATION OF ADDENDA RECEIPT

Be sure to acknowledge your receipt of this addendum on the Bid Signature Page to remain as a responsive bidder.

Tehama County Public Works

Signature: _____

Name: Tim Wood, PE, PLS

Title: Deputy Director of Public Works

Date: 3/27/14

EXHIBIT 1B

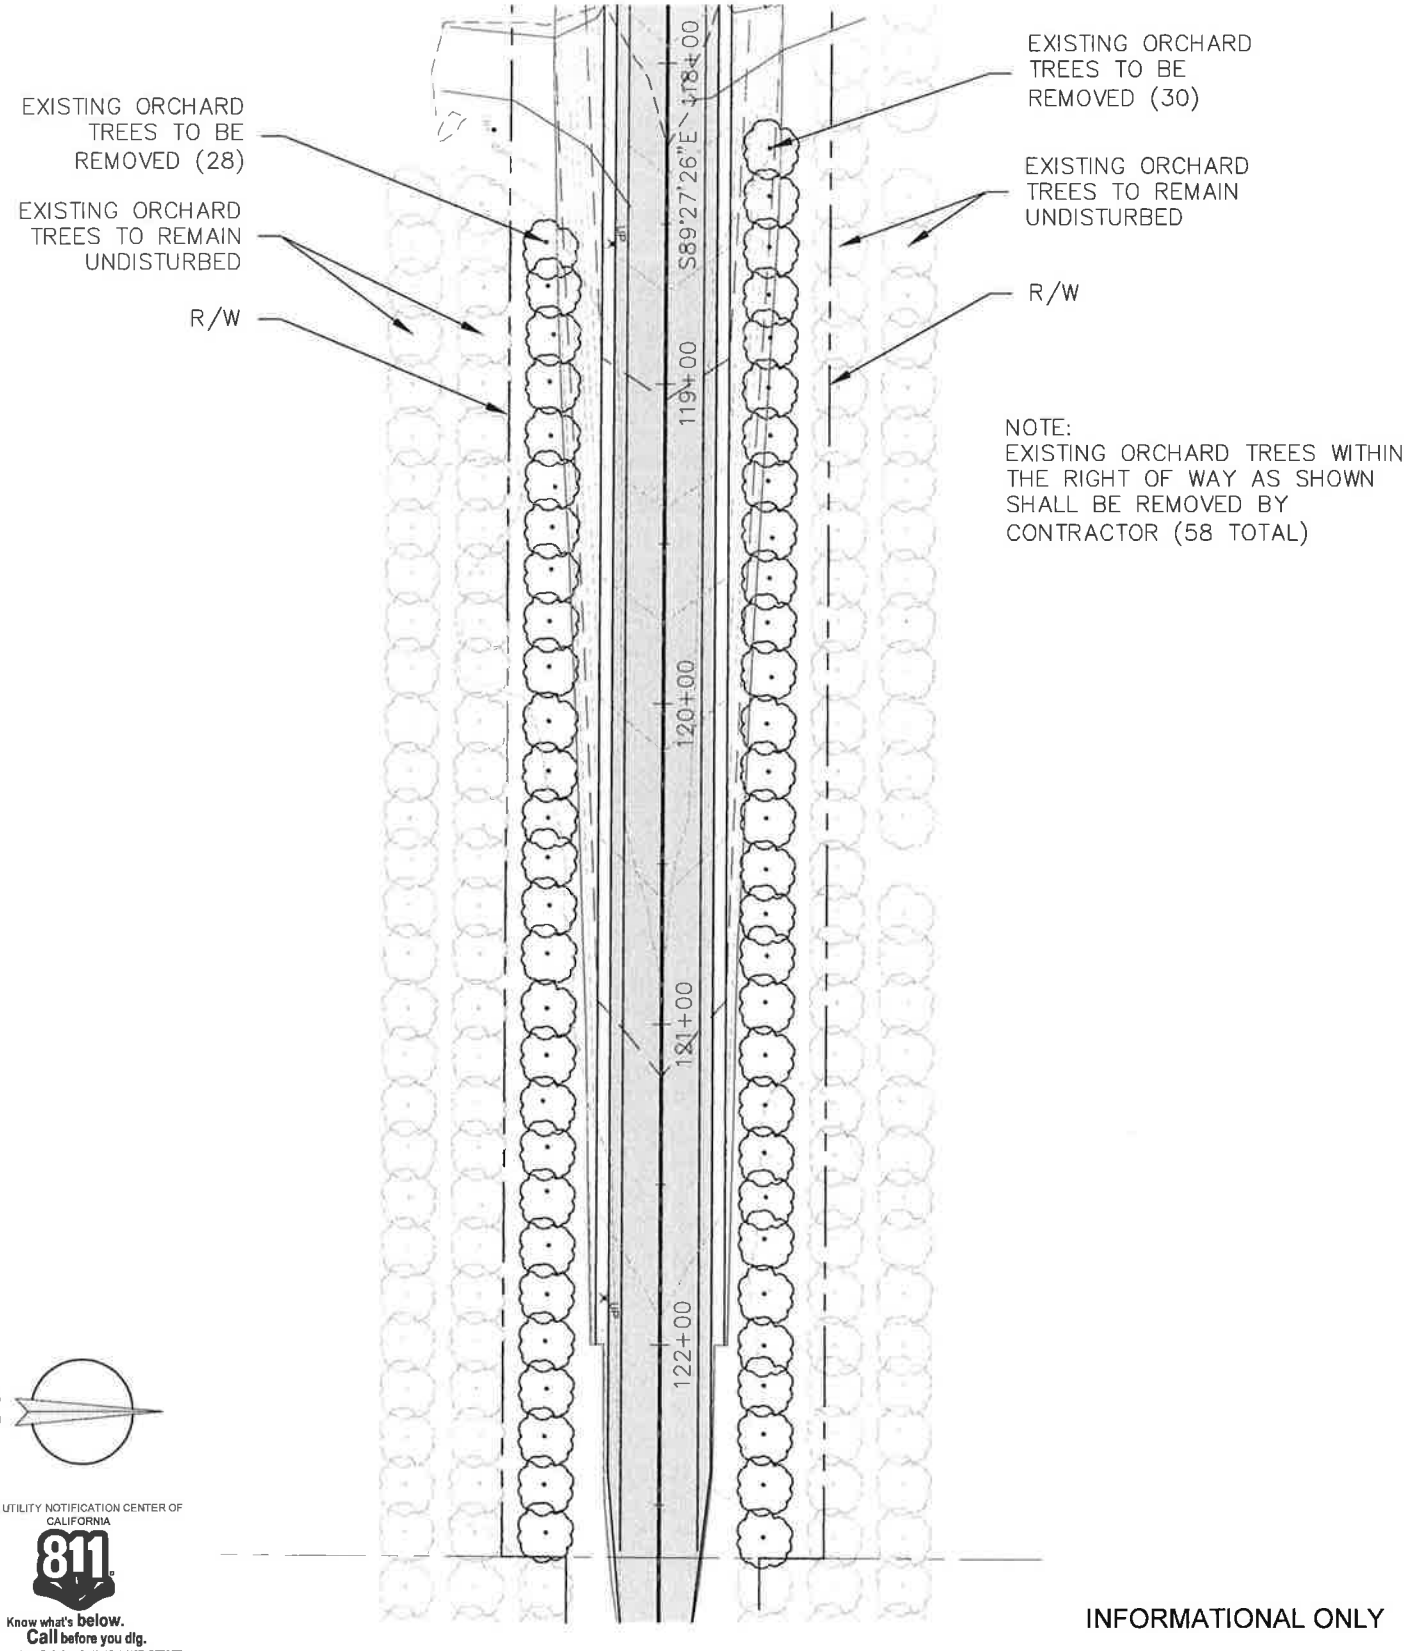

CALL UTILITY NOTIFICATION CENTER OF CALIFORNIA

811

Know what's below.
Call before you dig.

CALL 2 BUSINESS DAYS IN ADVANCE BEFORE YOU DIG, GRADE, OR EXCAVATE FOR THE MARKING OF UNDERGROUND MEMBER UTILITIES.

INFORMATIONAL ONLY

ORANGEWOOD ROAD VERTICAL REALIGNMENT TREE REMOVAL	SCALE: HORIZ: 1" = 40' VERT:	COUNTY OF TEHAMA	TEHAMA COUNTY PUBLIC WORKS 9380 San Benito Ave. Gerber, Ca 96035 (530) 385-1462	1 / 1
	DRAWN BY: NDC DATE: 3/27/2014 CHECKED BY: KR DATE: 3/27/2014			SHEET NO. PAGE NO. PROJECT NO: 237681

TEHAMA COUNTY PUBLIC WORKS

9380 SAN BENITO AVENUE, GERBER, CA 96035
P.: (530) 385-1462 F: (530) 385-1293
HTTP://WWW.TEHAMACOUNTYPUBLICWORKS.CA.GOV/

ADDENDUM #2

Orangewood Vertical Curve Realignment Project
0.6 miles West of Hall Road, Tehama County, California

COUNTY PROJECT NUMBER: 237681
FEDERAL PROJECT NUMBER: HSIPL 5908(073)

- Addenda Issuance Date: March 31, 2014
- Bid Submission Date/Time: April 3, 2014, 4:00 PM
- Bid Opening Date/Time: April 3, 2014, 4:00 PM

ADDENDUM #2; ITEM A:

Refer to Section 19.D Import Borrow of the Special Provisions.
Delete item 6 from the list in the 5th paragraph of Section 19.D-1 Materials.
Washing imported material is not a part of contract.

ADDENDUM #2; ITEM B:

Refer to the Bid Item List on pages B-3 and B-4.
Bid items have been renumbered to correct a sequential error.
Replace pages B-3 and B-4 with the attached Exhibit A.

ADDENDUM #2; ITEM C:

Contractors shall be advised that the bridge that crosses the Tehama Colusa Canal on Orangewood Rd is rated for a Purple Overload permit condition for trucks. The maximum rating for earthmovers is 35,600 lbs per axle.

CONFIRMATION OF ADDENDA RECEIPT

Be sure to acknowledge your receipt of this addendum on the Bid Signature Page to remain as a responsive bidder.

Tehama County Public Works

Signature: _____

Name: Tim Wood, PE, PLS

Title: Director of Public Works

Date: 3/31/14

BID ITEM LIST

Item No.	Item Description	Unit Meas.	Quantity	Unit Price	Amount
1	Mobilization	LS	1		
2	Traffic Control	LS	1		
3	Prepare Storm Water Pollution Prevention Plan	LS	1		
4	Rain Event Action Plan (set cost)	EA	1	$500	$500
5	Storm Water Annual Report (set cost)	EA	1	$2,000	$2,000
6	Storm Water Sampling and Analysis Day (Set Cost)	EA	1	$350	$350
7	Construction Site Management	LS	1		
8	Erosion Control Move-in/ Move-out	LS	1		
9	Temporary Construction Entrance (type 1)	EA	3		
10	Temporary Check Dam (type 2)	LF	240		
11	Temporary Silt Fence	LF	1924		
12	Temporary Fiber Rolls	LF	1692		
13	Erosion Control (Hydroseed)	SF	49250		
14	Clearing, Grubbing	LS	1		
15	Remove Fence	LF	795		
16	Remove Pavement	SF	39835		
17	Remove Culvert (PVC and CMP)	EA	4		
18	Reset Mailbox	EA	2		
19	Reinforced Concrete Pipe (18" DIA)	LF	169		
20	Reinforced Concrete Flared End Section (18" DIA)	EA	4		
21	Corrugated Metal Pipe (12" DIA)	LF	64		
22	Corrugated Metal Pipe (10" DIA)	LF	20		
23	Rock Slope Protection (#75 Rock)	CY	11		
24	Rock Slope Protection (5" Rock)	CY	4		
25	Temporary Fence (type ESA)	LF	1000		
26	Import Borrow	CY	920		
27	Reset Chain Link Fence	LF	20		
28	Roadway Excavation	CY	2890		
29	Aggregate Base (Class 2)	TON	3776		
30	Shoulder Backing	TON	420		
31	Hot Mix Asphalt (Type A, 3/4" Method)	TON	1520		
32	Metal Beam Guard Rail	LF	1065		
33	Terminal End Section	EA	4		

34	Fence (Type WM, Metal Post)	LF	852		
35	Gate, 10' (type WM)	EA	2		
36	Relocate Roadside Signs	EA	2		
37	Object Marker (Type L1, Type P)	EA	8		
38	Delineator (Type E, Class 1)	EA	11		
39	Thermoplastic Pavement Markings	SF	97		
40	Thermoplastic Traffic Stripe	LF	6405		
41	Retroreflective Reflective Markers	EA	151		
BASE BID TOTAL =			**$**		