Dist	COUNTY	ROUTE	POST MILES TOTAL PROJECT	SHEET No.	TOTAL SHEETS
2	Teh	99			
CONTRACT No.			14-370861		
PROJECT ID					

FOR EARTHWORK DEVELOPMENT ONLY

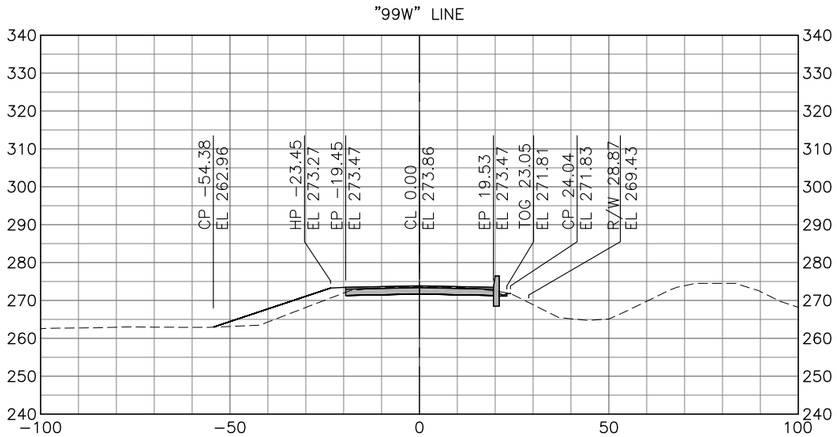

Sta 101+00

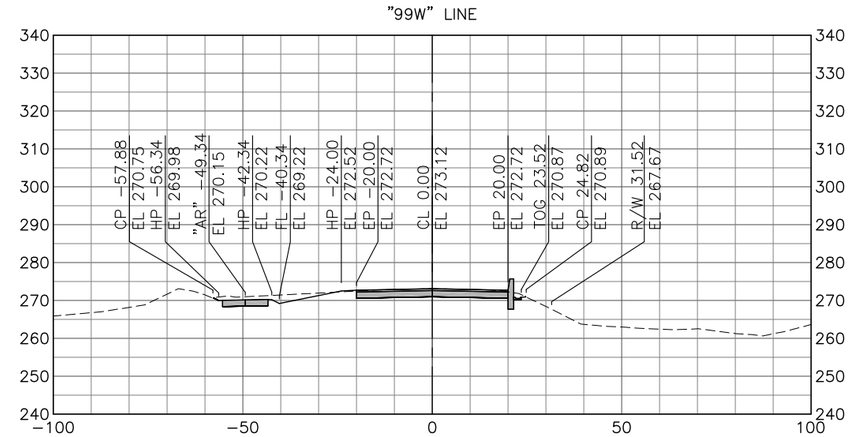

Sta 109+00

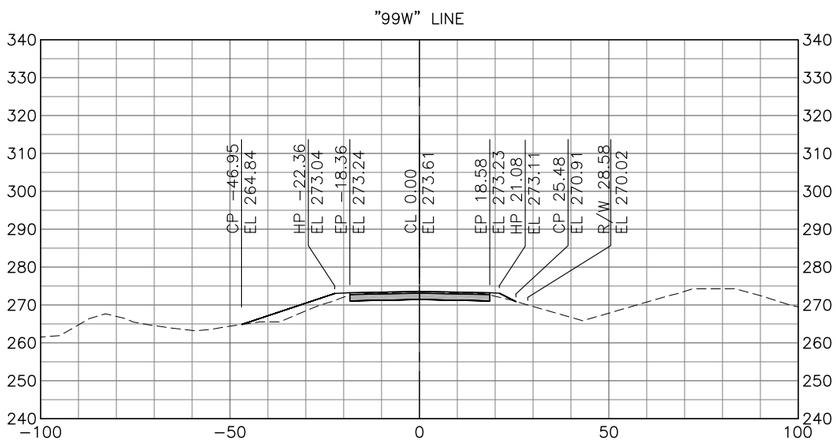

Sta 100+50

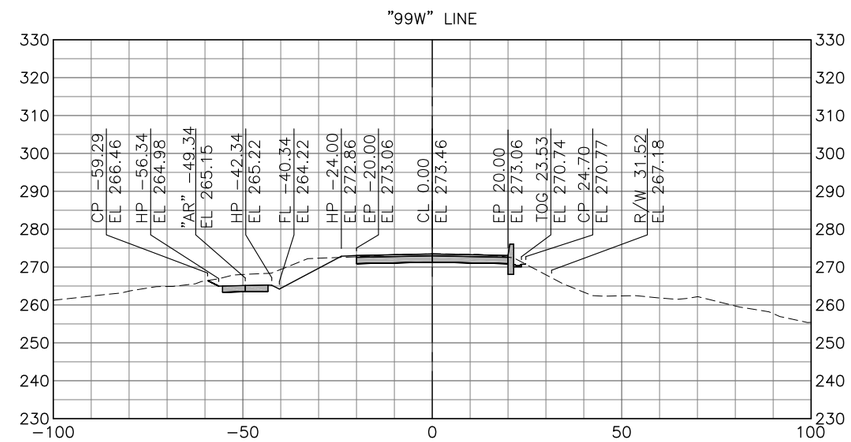

Sta 108+50

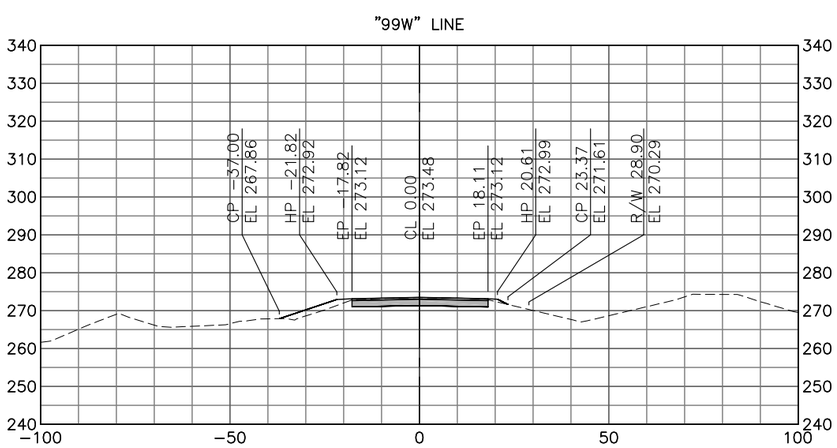

Sta 100+25

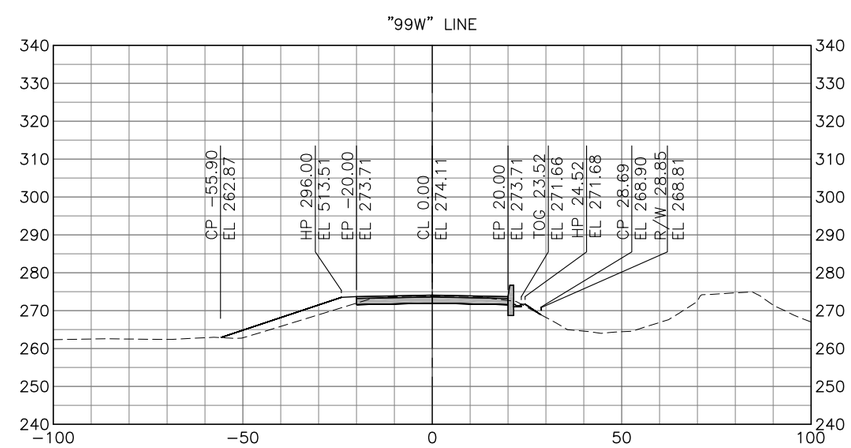

Sta 101+50

DATE: 11/22/2013

ALL DIMENSIONS ARE IN US SURVEY FEET

SCALE
HORIZONTAL: 1"=20'
VERTICAL: 1"=10'

Dist	COUNTY	ROUTE	POST MILES TOTAL PROJECT	SHEET No.	TOTAL SHEETS
2	Teh	99			
CONTRACT No.			14-370861		
PROJECT ID					

FOR EARTHWORK DEVELOPMENT ONLY

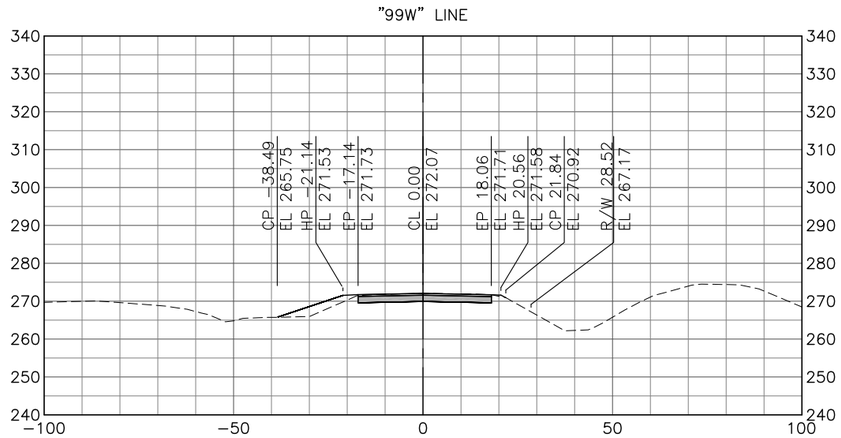

Sta 110+50

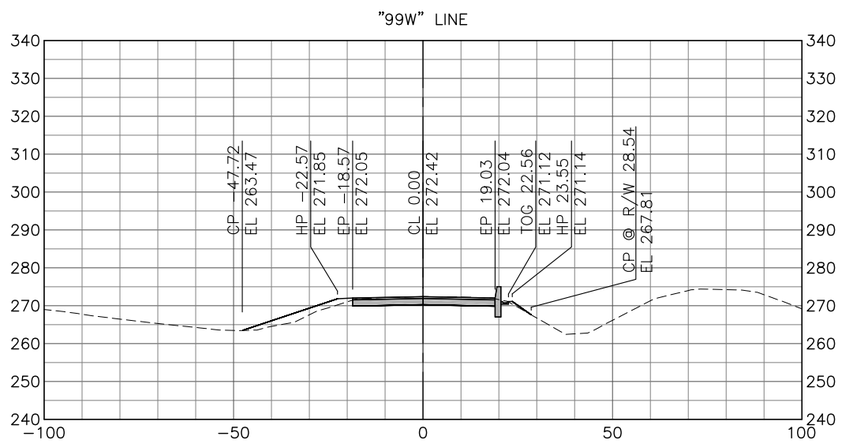

Sta 110+00

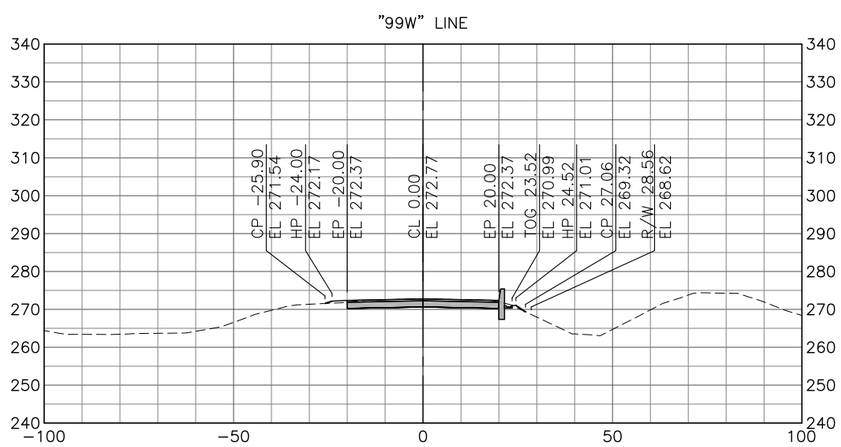

Sta 109+50

DATE: 11/22/2013

ALL DIMENSIONS ARE IN US SURVEY FEET

SCALE
HORIZONTAL: 1"=20'
VERTICAL: 1"=10'